SEA RAY BOATS
ARNOT
BEGIN PROJECT
MP 8.693
SEA RAY DR
FURMAN RD
GLENROSE CIR
SYKES CREEK
SYKES CREEK
SR 528 (MARTIN ANDERSON BEACHLINE EXPRESSWAY)
HARBORTOWN MARINA
BUILDING BLOCKS FACADES
POTOMAC DR
SEE SHEET ABOVE
N.T.S.

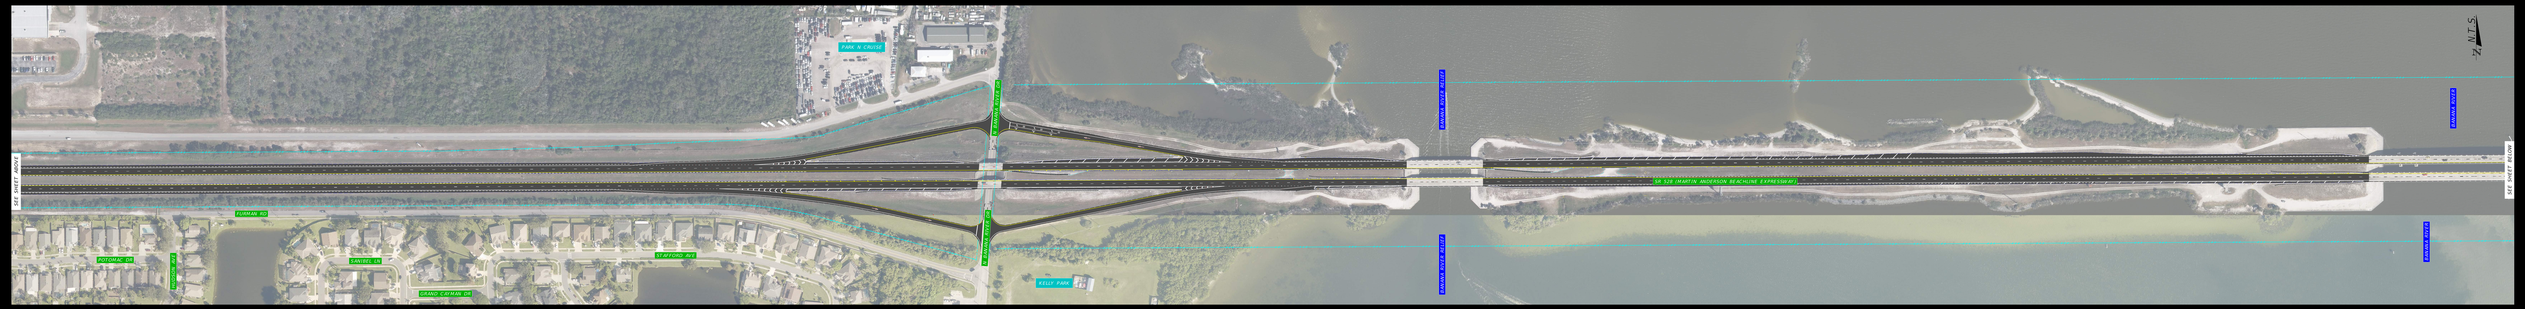
PARK N CRUISE
BANANA RIVER BRIDGE
BANANA RIVER BRIDGE
BANANA RIVER
BANANA RIVER
SR 528 (MARTIN ANDERSON BEACHLINE EXPRESSWAY)
FURMAN RD
POTOMAC DR
GLENROSE CIR
SANTEE LN
STAFFORD AVE
GRAND CAYMAN DR
KELLY PARK
SEE SHEET ABOVE
SEE SHEET BELOW
N.T.S.

PORT CANAVERAL
CRUISE LINE
CHUM IT UP
ENTERPRISE
MULLET RD
KARAK BEACH
MULLET RD
BANANA RIVER
BANANA RIVER
SR 528 (MARTIN ANDERSON BEACHLINE EXPRESSWAY)
END PROJECT
MP 12.995
COCOA BEACH HELICOPTERS
SEE SHEET ABOVE
N.T.S.
LEGEND
= PAVEMENT MILLING & RESURFACING
= EXISTING R/W LINE
FDOT
SR 528 RESURFACING (452685-1-52-01)
FROM WEST OF SYKES CREEK TO SR 401