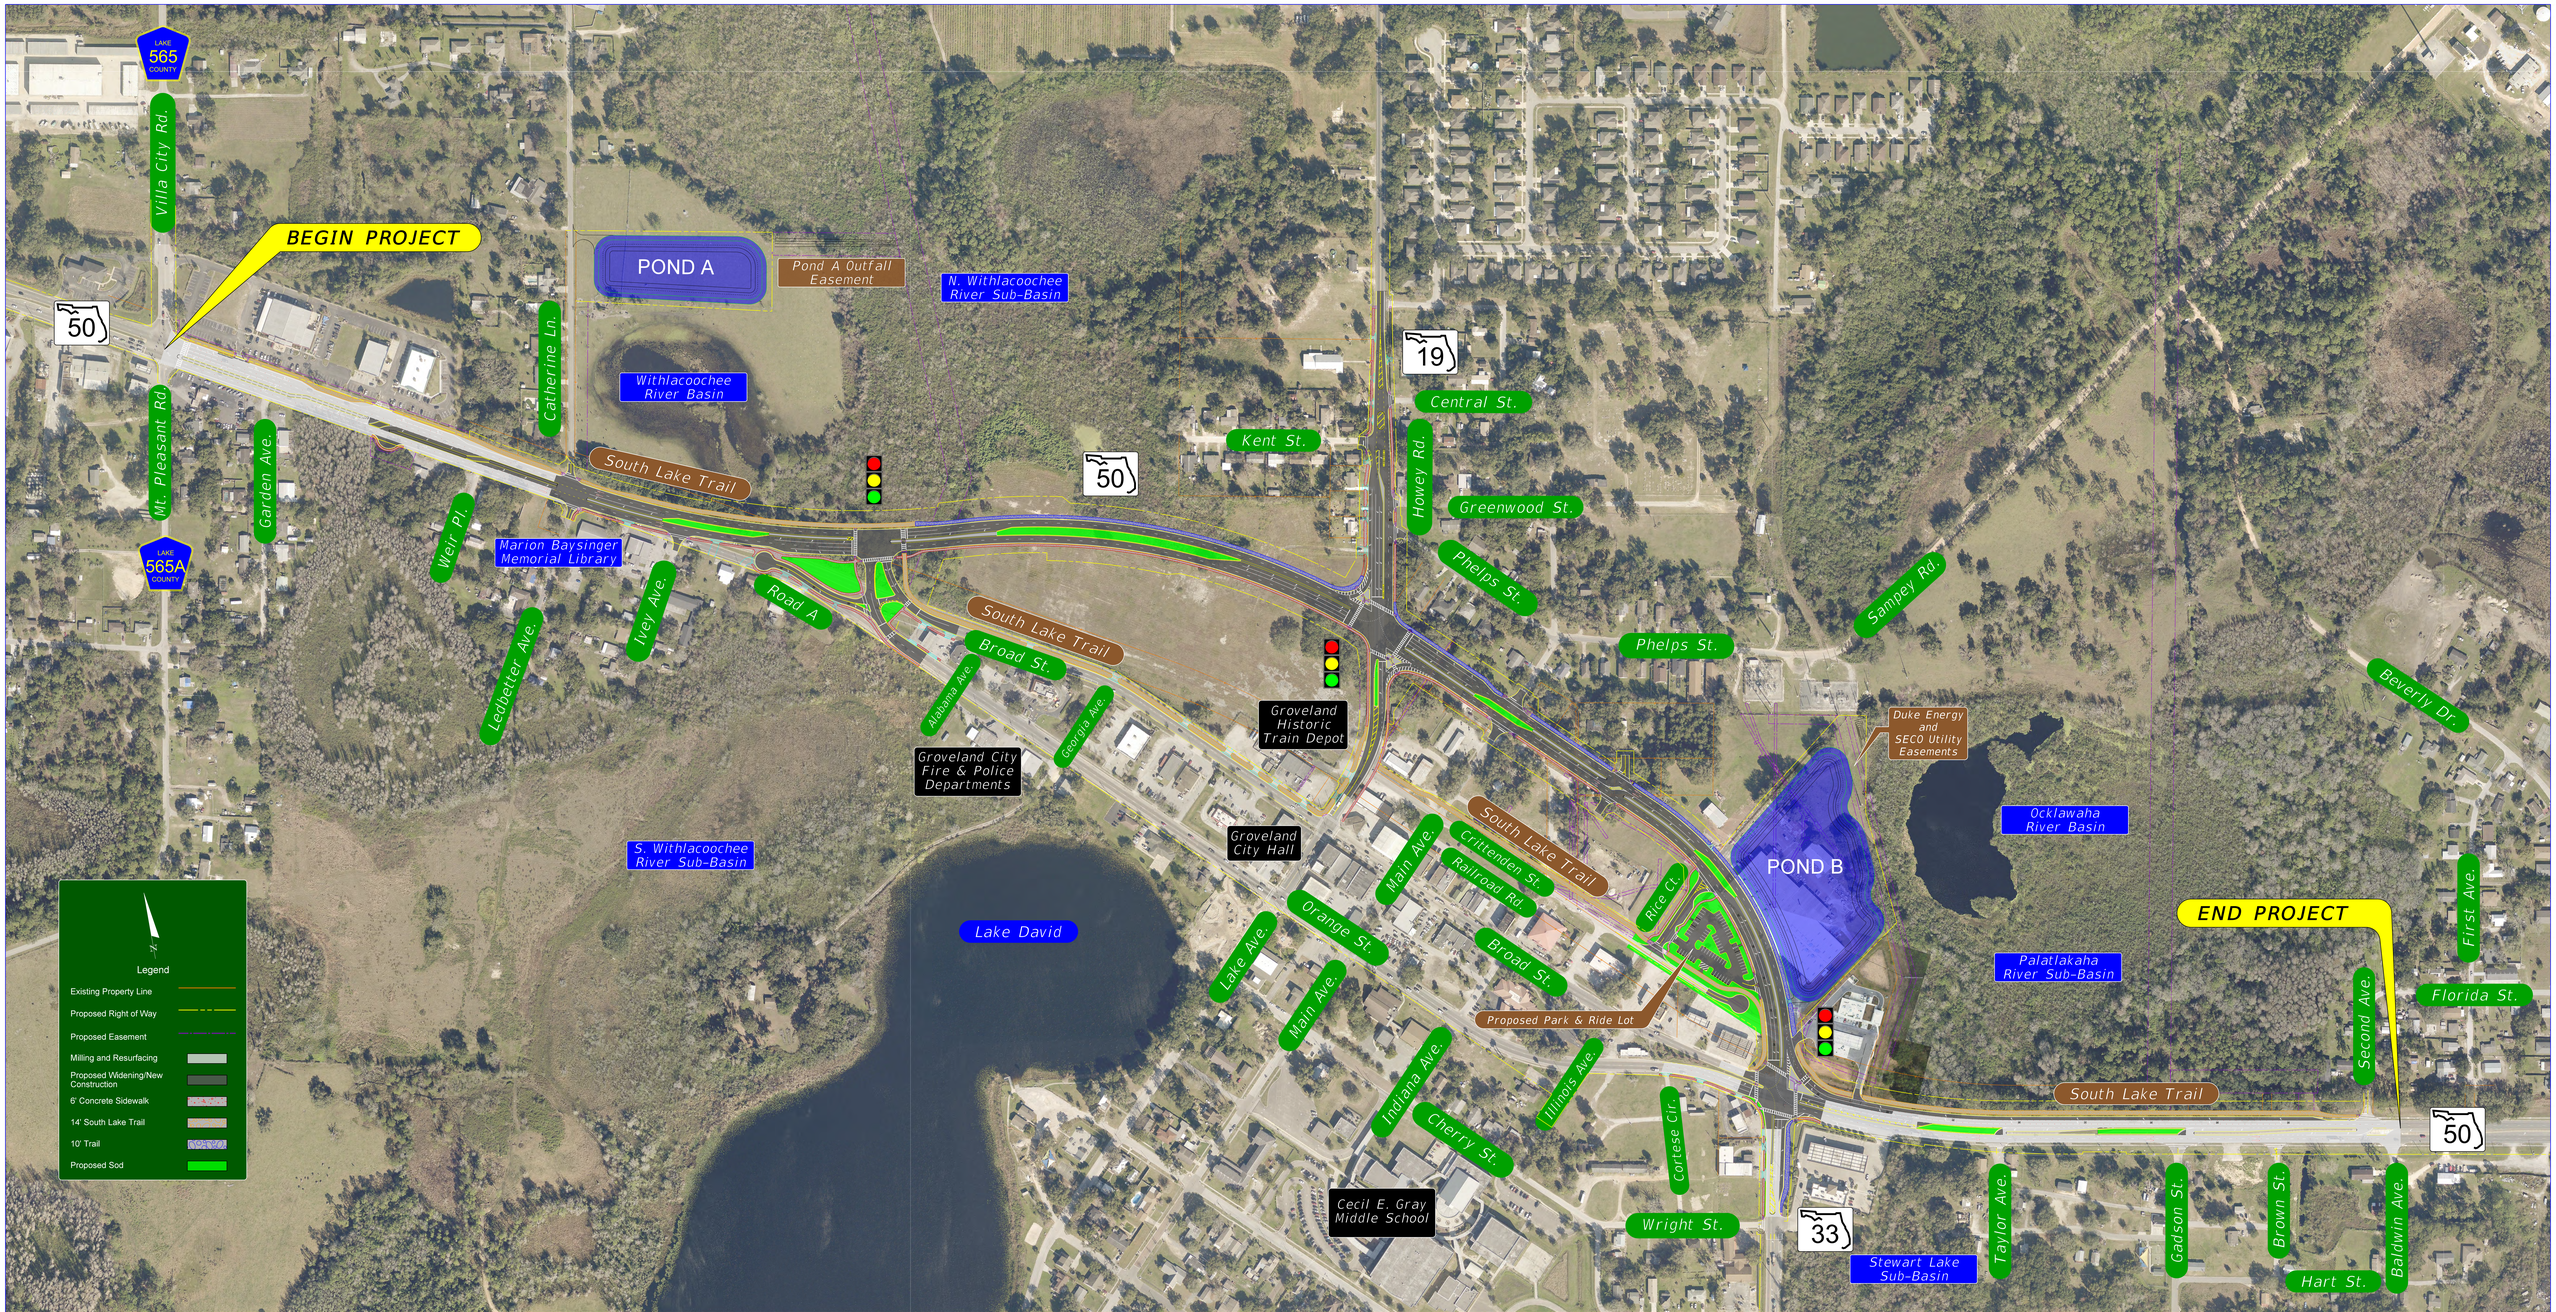

Florida Department of Transportation

DISTRICT 5

- Deland -

STATE OF FLORIDA
DEPARTMENT OF TRANSPORTATION

ROAD NO.	COUNTY	FINANCIAL PROJECT ID
SR 50	LAKE	427056-1-52-01

SR 50 REALIGNMENT

FROM VILLA CITY ROAD TO BROWN STREET