SR 405 (South Street)

from South Bobbi Lane to North of Swan Lake Drive, Brevard County

Financial Project ID Number 443169-1-52-01

SCALE: 1"=80'

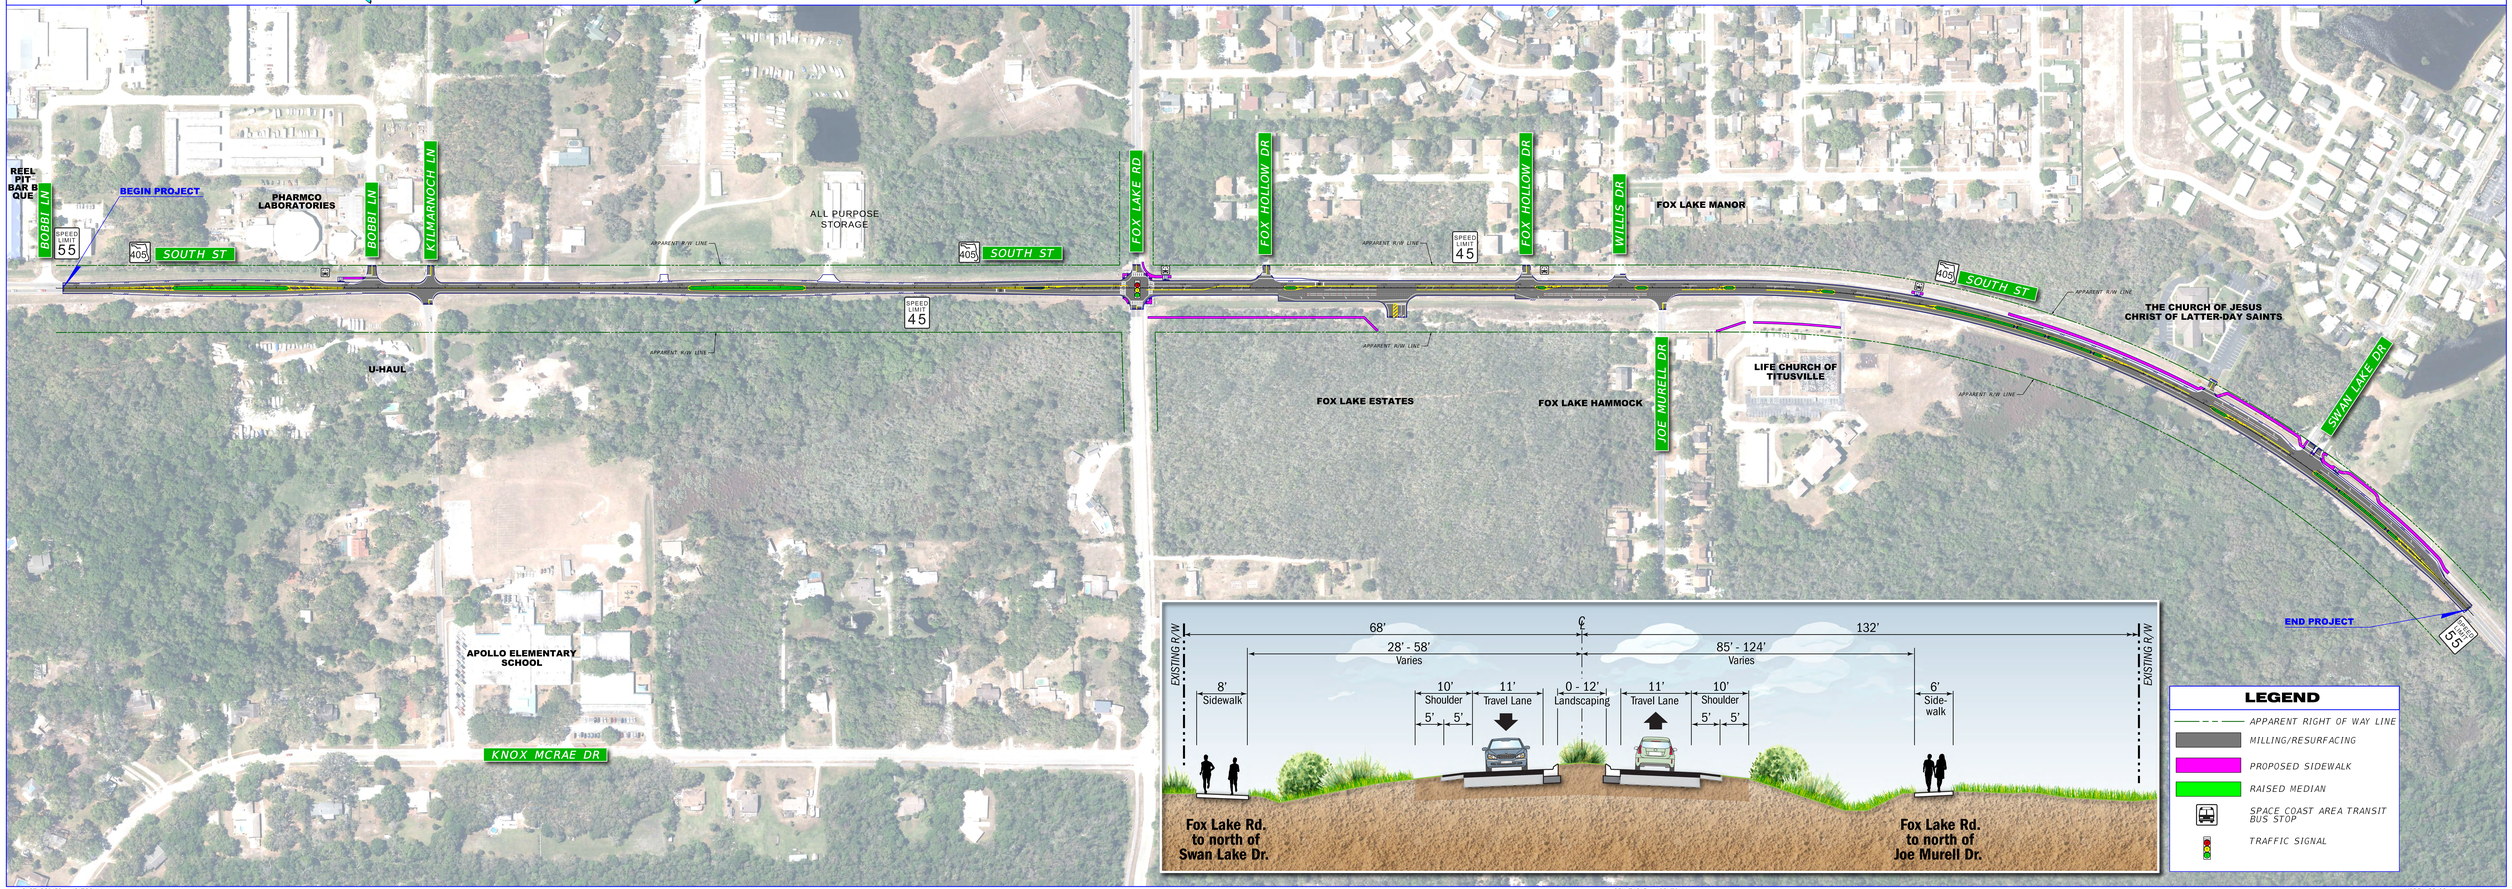

PLOT DRIVER = SPLTDRVLS

PEN TABLE = SPENTBLLS

MODEL: 36x96