STATE ROAD 50 WIDENING

From east of Avalon Park Boulevard/Pilgrim Street to east of Chuluota Road (C.R. 419)/East River Falcons Way

Orange County

Financial Project Identification No.: 239203-7

FDOT

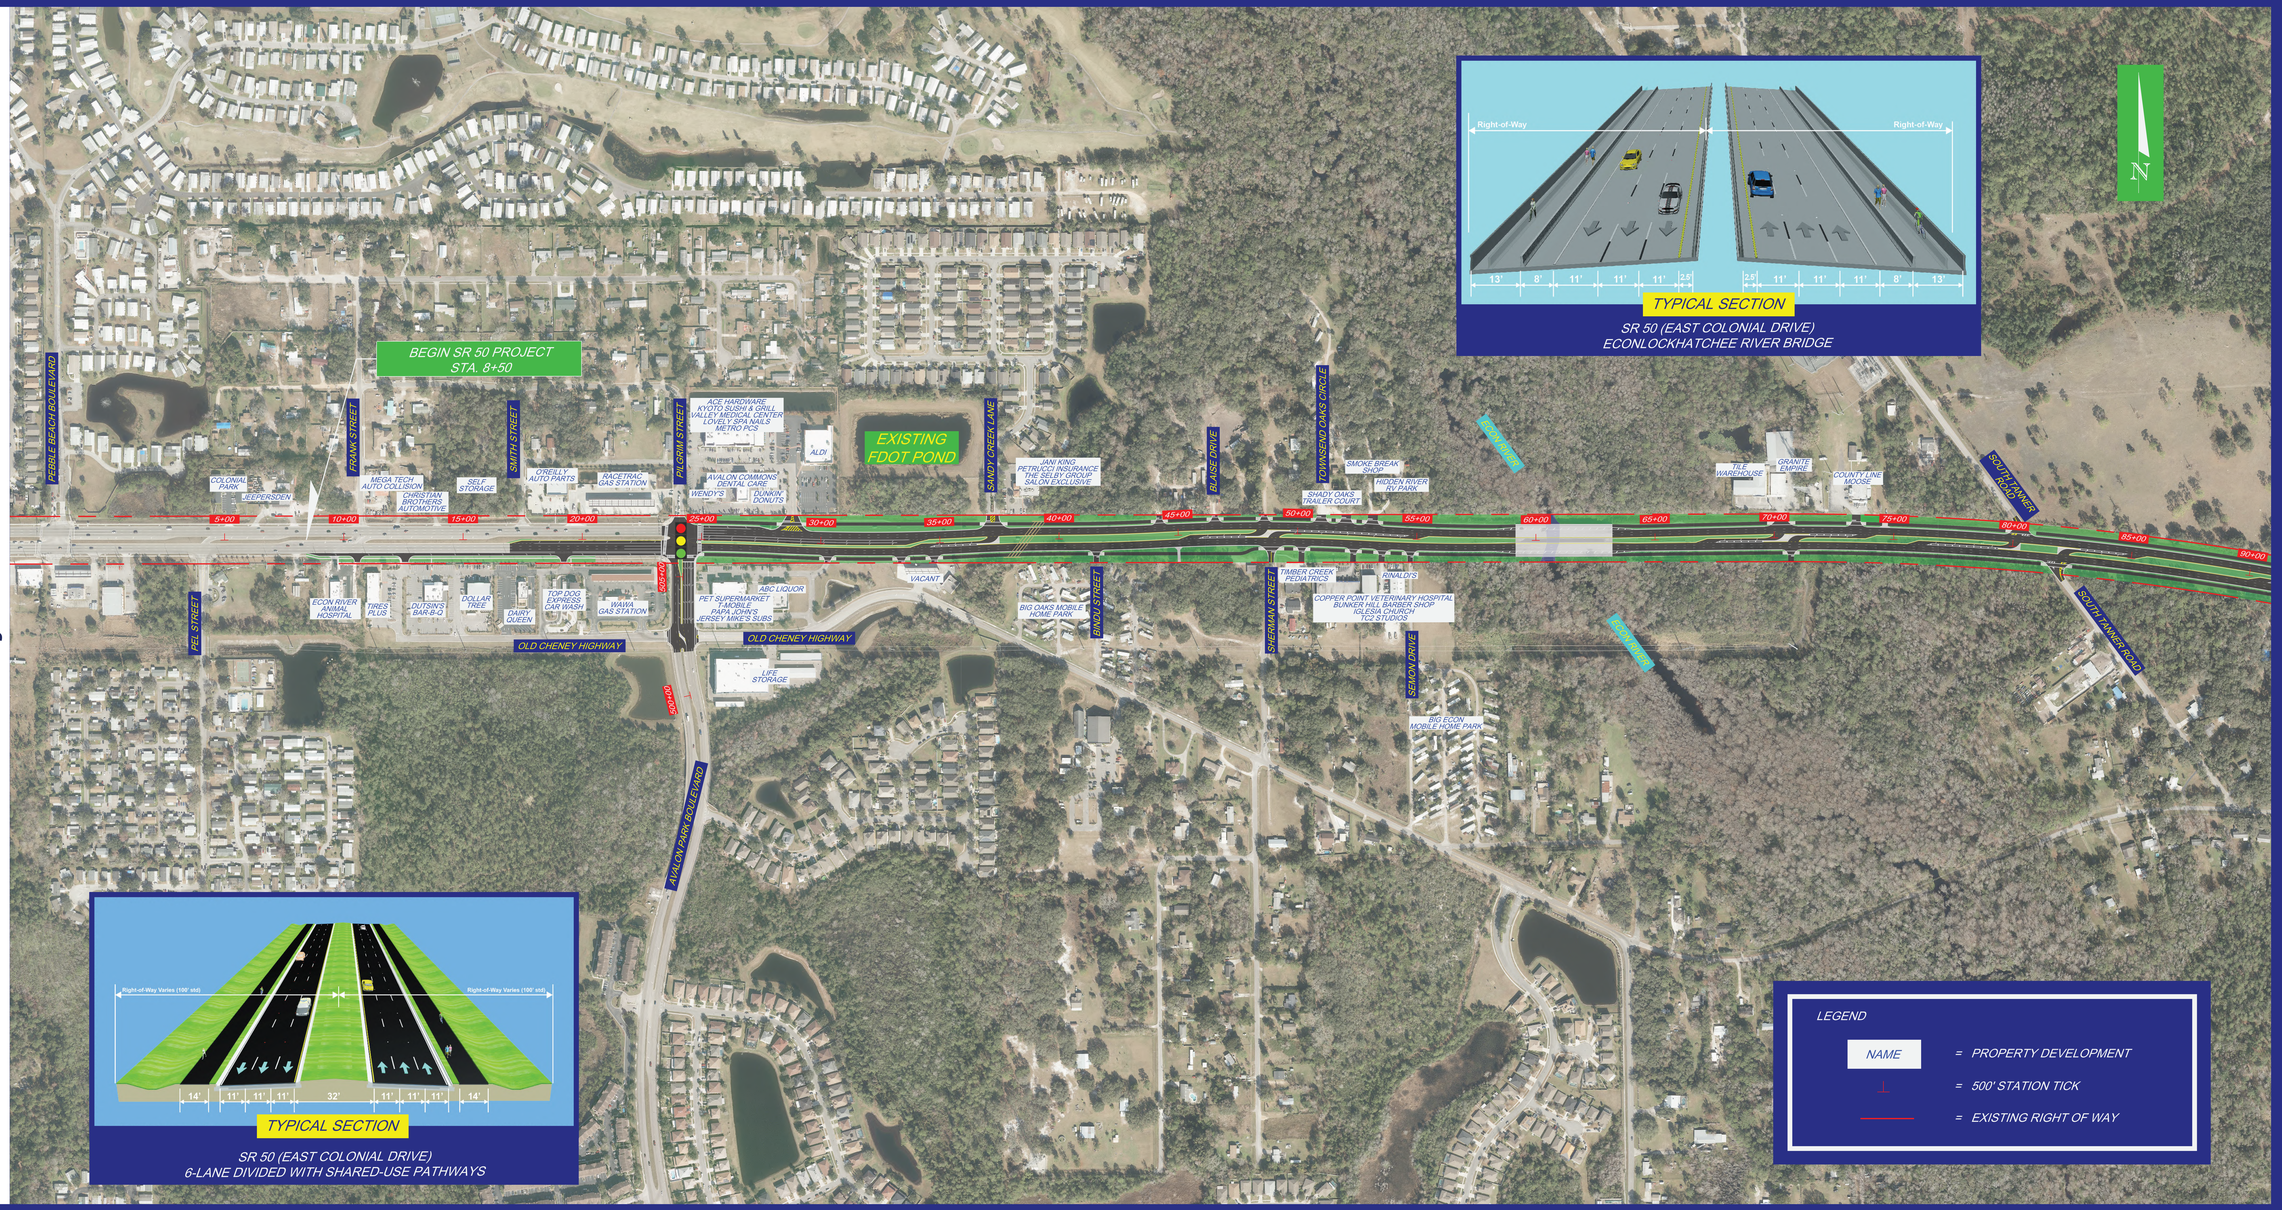

TYPICAL SECTION

SR 50 (EAST COLONIAL DRIVE)
ECONLOCKHATCHEE RIVER BRIDGE

TYPICAL SECTION

SR 50 (EAST COLONIAL DRIVE)
6-LANE DIVIDED WITH SHARED-USE PATHWAYS

LEGEND

NAME = PROPERTY DEVELOPMENT

= 500' STATION TICK

= EXISTING RIGHT OF WAY