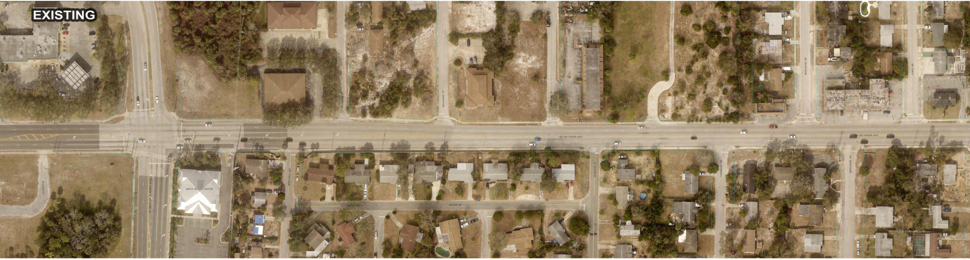

EXISTING

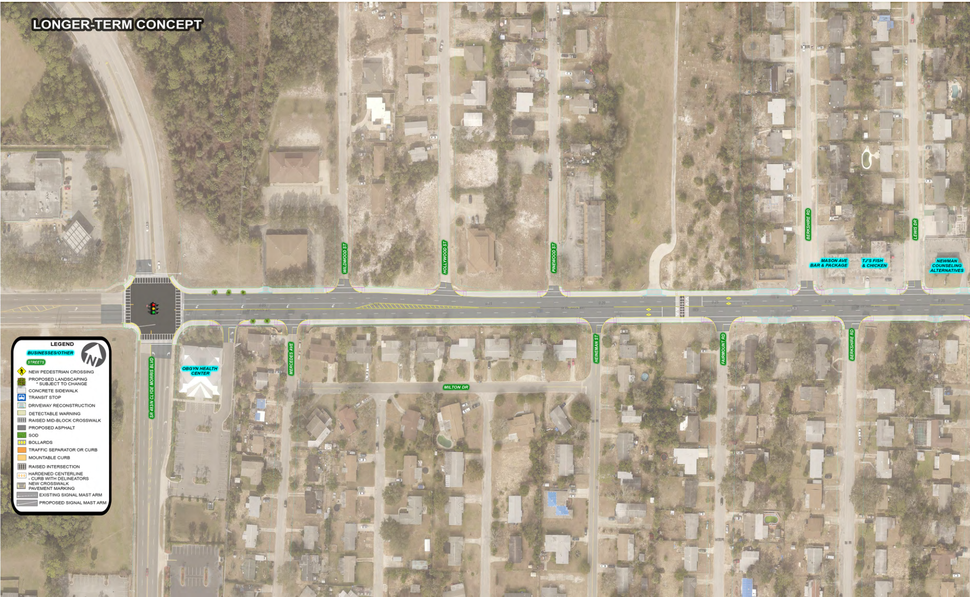

LONGER-TERM CONCEPT

WILDWOOD ST
HOLLYWOOD ST
PINEWOOD ST
BERKSHIRE RD
LEWIS DR
MASON AVE BAR & PACKAGE
TJ'S FISH & CHICKEN
NEWMAN COUNSELING ALTERNATIVES
SR 483/N CLYDE MORRIS BLVD
OBGYN HEALTH CENTER
MERCEDES AVE
MILTON DR
HEINEMAN ST
FAIRMOUNT RD
BERKSHIRE RD
0.30
0.35
LEGEND
N
BUSINESSES/OTHER
STREETS
NEW PEDESTRIAN CROSSING
PROPOSED LANDSCAPING * SUBJECT TO CHANGE
CONCRETE SIDEWALK
TRANSIT STOP
DRIVEWAY RECONSTRUCTION
DETECTABLE WARNING
RAISED MID-BLOCK CROSSWALK
PROPOSED ASPHALT
SOD
BOLLARDS
TRAFFIC SEPARATOR OR CURB
MOUNTABLE CURB
RAISED INTERSECTION
HARDENED CENTERLINE - CURB WITH DELINEATORS
NEW CROSSWALK PAVEMENT MARKING
EXISTING SIGNAL MAST ARM
PROPOSED SIGNAL MAST ARM

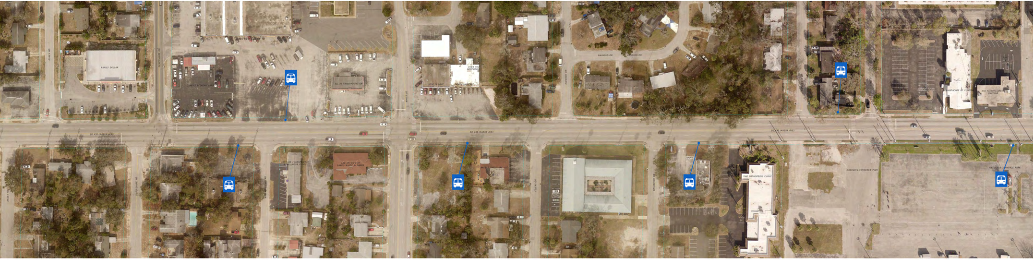
FAMILY DOLLAR
SR 430 (MASON AVE)
SR 430 (MASON AVE)
THE ORTHOPEDIC CLINIC
MASONOVA COMMERCE PARK
MASONOVA COMMERCE PARK

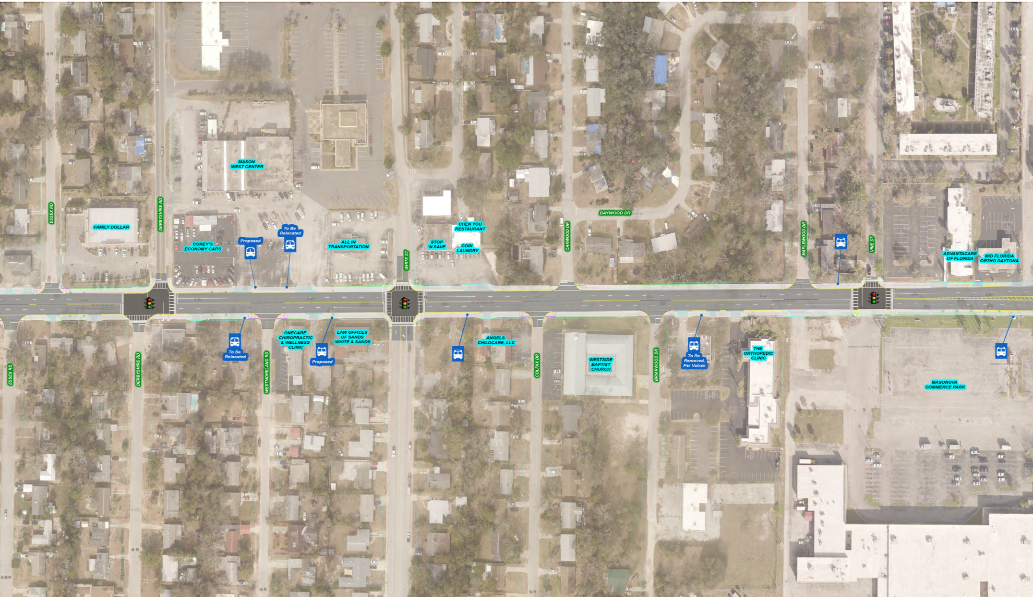
MASON WEST CENTER
ESSEX RD
FAMILY DOLLAR
DERBYSHIRE RD
COREY'S ECONOMY CARS
Proposed
To Be Relocated
ALL IN TRANSPORTATION
WHITE ST
STOP 'N SAVE
CHEN YOU RESTAURANT
COIN LAUNDRY
OAKWOOD DR
BAYWOOD DR
MAPLEWOOD DR
VINE ST
ADVANTACARE OF FLORIDA
MID FLORIDA ORTHO DAYTONA
ESSEX RD
DERBYSHIRE RD
To Be Relocated
WESTMORELAND RD
ONECARE CHIROPRACTIC & WELLNESS CLINIC
Proposed
LAW OFFICES OF SANDS WHITE & SANDS
ANGELS CHILDCARE, LLC
COLFAX DR
WESTSIDE BAPTIST CHURCH
BRIARWOOD DR
To Be Removed, Per Votran
THE ORTHOPEDIC CLINIC
MASONOVA COMMERCE PARK

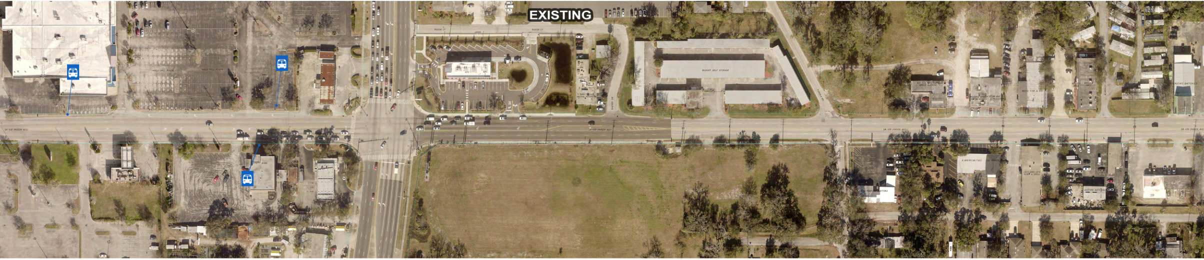

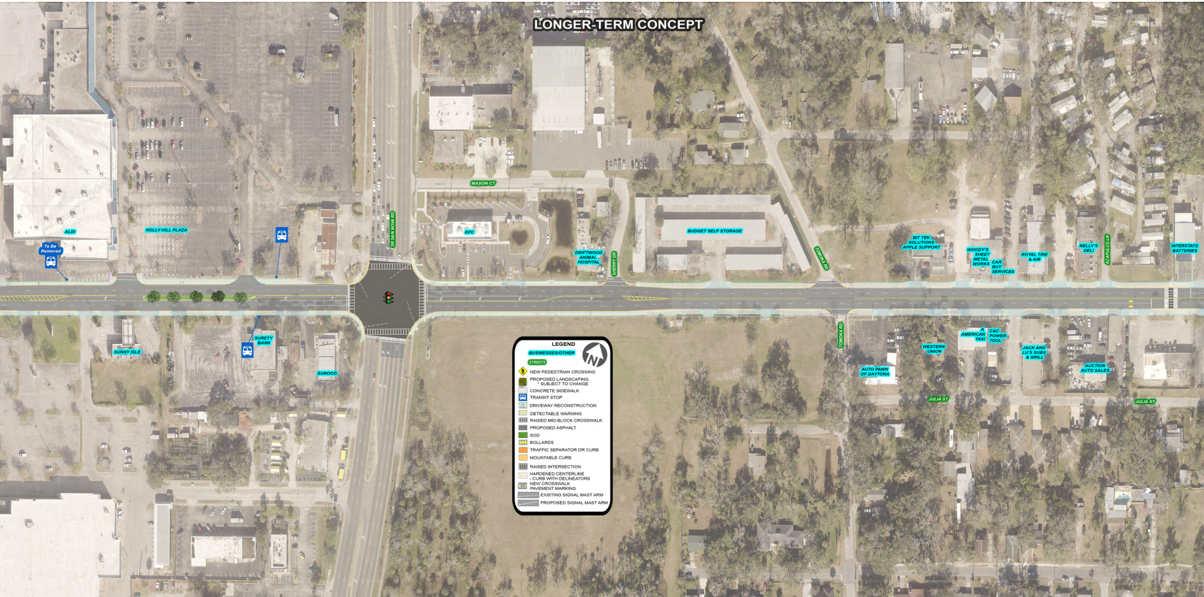
LONGER-TERM CONCEPT
MASON CT
SR 5A/N NOVA RD
ALDI
To Be Removed
HOLLY HILL PLAZA
KFC
DRIFTWOOD ANIMAL HOSPITAL
SHERRY DR
BUDGET SELF STORAGE
TOMOKA RD
BIT TEK SOLUTIONS APPLE SUPPORT
WOODY'S SHEET METAL WORKS
CAR BUY SERVICES
ROYAL TIRE & AIR
NELLY'S DELI
ACAPULCO LN
INTERSTATE BATTERIES
SUNNY ISLE
SURETY BANK
SUNOCO
TOMOKA RD
AUTO PAWN OF DAYTONA
WESTERN UNION
A AMERICAN TAXI
C&C POWER TOOL
JACK AND LU'S SUBS & GRILL
AUCTION AUTO SALES
JULIA ST
JULIA ST
LEGEND
N
BUSINESSES/OTHER
STREETS
NEW PEDESTRIAN CROSSING
PROPOSED LANDSCAPING * SUBJECT TO CHANGE
CONCRETE SIDEWALK
TRANSIT STOP
DRIVEWAY RECONSTRUCTION
DETECTABLE WARNING
RAISED MID-BLOCK CROSSWALK
PROPOSED ASPHALT
SOD
BOLLARDS
TRAFFIC SEPARATOR OR CURB
MOUNTABLE CURB
RAISED INTERSECTION
HARDENED CENTERLINE - CURB WITH DELINEATORS
NEW CROSSWALK PAVEMENT MARKING
EXISTING SIGNAL MAST ARM
PROPOSED SIGNAL MAST ARM

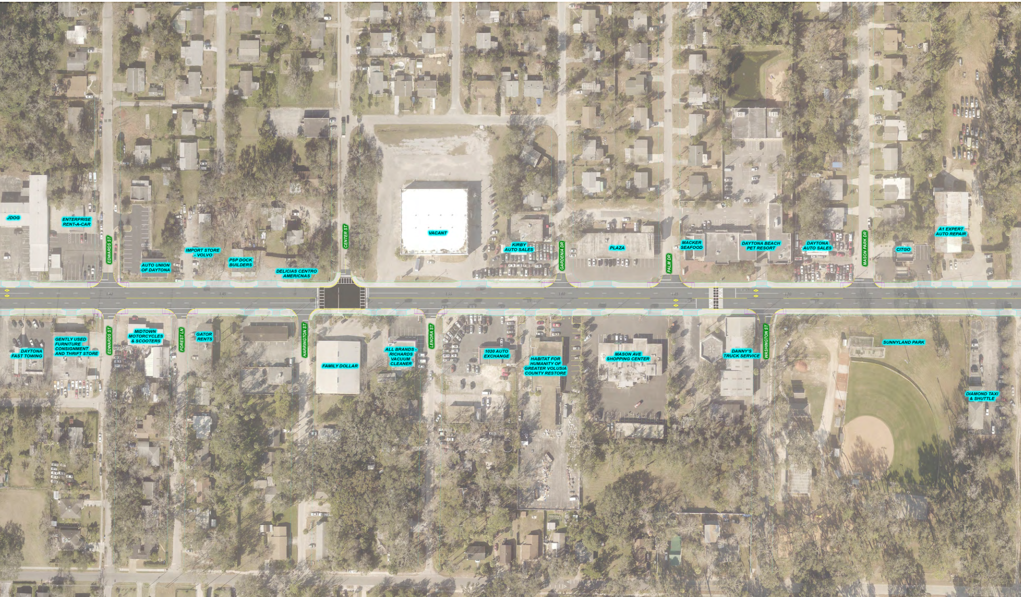
JDOG
ENTERPRISE RENT-A-CAR
EDWARDS ST
AUTO UNION OF DAYTONA
IMPORT STORE - VOLVO
PSP DOCK BUILDERS
DELICIAS CENTRO AMERICNAS
CENTER ST
VACANT
KIRBY AUTO SALES
GARDENIA DR
PLAZA
PALM DR
MACKER SEAFOOD
DAYTONA BEACH PET RESORT
DAYTONA AUTO SALES
MASON PARK DR
CITGO
A1 EXPERT AUTO REPAIR
DAYTONA FAST TOWING
GENTLY USED FURNITURE CONSIGNMENT AND THRIFT STORE
EDWARDS ST
MIDTOWN MOTORCYCLES & SCOOTERS
FOREST LN
GATOR RENTS
HARRINGTON ST
FAMILY DOLLAR
ALL BRANDS - RICHARDS VACUUM CLEANER
LENORA ST
1020 AUTO EXCHANGE
HABITAT FOR HUMANITY OF GREATER VOLUSIA COUNTY RESTORE
MASON AVE SHOPPING CENTER
DANNY'S TRUCK SERVICE
WASHINGTON ST
SUNNYLAND PARK
DIAMOND TAXI & SHUTTLE

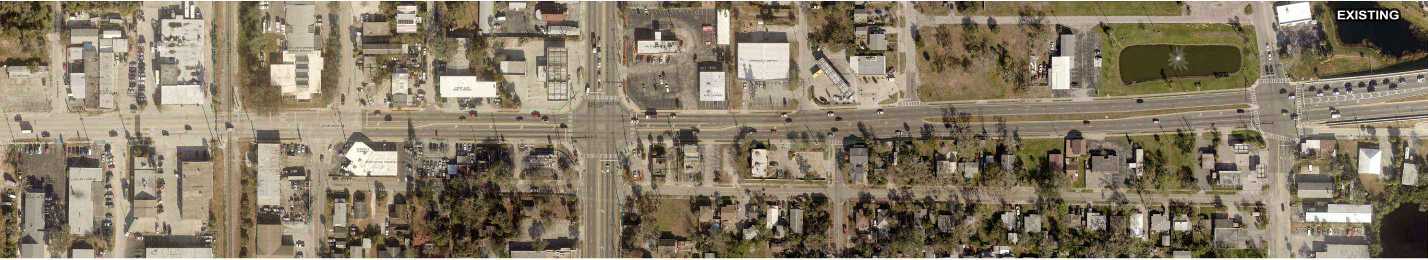

EXISTING

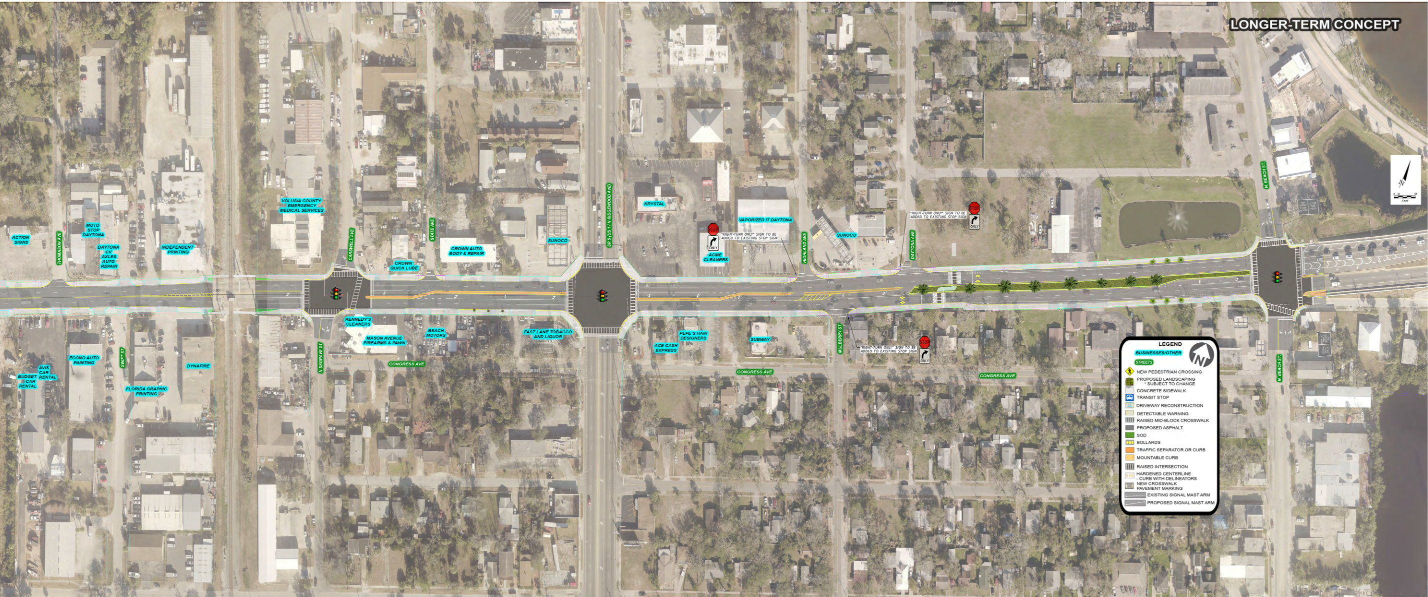

LONGER-TERM CONCEPT

ACTION SIGNS
THOMASON AVE
MOTO STOP DAYTONA
DAYTONA CV AXLES AUTO REPAIR
INDEPENDENT PRINTING
VOLUSIA COUNTY EMERGENCY MEDICAL SERVICES
CARSWELL AVE
CROWN QUICK LUBE
STATE AVE
CROWN AUTO BODY & REPAIR
SUNOCO
SR 5 (US 1 / N RIDGEWOOD AVE)
KRYSTAL
STOP
ONLY
"RIGHT-TURN ONLY" SIGN TO BE ADDED TO EXISTING STOP SIGN
ACME CLEANERS
VAPORIZED IT DAYTONA
HIGHLAND AVE
SUNOCO
DAYTONA AVE
"RIGHT-TURN ONLY" SIGN TO BE ADDED TO EXISTING STOP SIGN
STOP
ONLY
N. BEACH ST.
BUDGET CAR RENTAL
AVIS CAR RENTAL
ECONO AUTO PAINTING
SWIFT ST
FLORIDA GRAPHIC PRINTING
DYNAFIRE
N SEGRAVE ST
KENNEDY'S CLEANERS
MASON AVENUE FIREARMS & PAWN
BEACH MOTORS
CONGRESS AVE
FAST LANE TOBACCO AND LIQUOR
ACE CASH EXPRESS
PEPE'S HAIR DESIGNERS
SUBWAY
CONGRESS AVE
MULBERRY ST
"RIGHT-TURN ONLY" SIGN TO BE ADDED TO EXISTING STOP SIGN
STOP
ONLY
CONGRESS AVE
N. BEACH ST.
Feet
LEGEND
N
BUSINESSES/OTHER
STREETS
NEW PEDESTRIAN CROSSING
PROPOSED LANDSCAPING * SUBJECT TO CHANGE
CONCRETE SIDEWALK
TRANSIT STOP
DRIVEWAY RECONSTRUCTION
DETECTABLE WARNING
RAISED MID-BLOCK CROSSWALK
PROPOSED ASPHALT
SOD
BOLLARDS
TRAFFIC SEPARATOR OR CURB
MOUNTABLE CURB
RAISED INTERSECTION
HARDENED CENTERLINE - CURB WITH DELINEATORS
NEW CROSSWALK PAVEMENT MARKING
EXISTING SIGNAL MAST ARM
PROPOSED SIGNAL MAST ARM